


## PLAN LEGEND - FLOOR FINISHES

| # | PATTERN | SPECIFICATIONS |
|---|---|---|
| 01 | T1 | TERAZZO |
| 02 | T2 | TERAZZO |
| 03 | T3 | TERAZZO |
| 04 | T4 | TERAZZO |
| 05 | T5 | TERZAZO |
| 06 | | PEDIGRID |
| 07 | T7 | TERAZZO |
| 08 | T8 | TERAZZO |
| 09 | T9 | TERAZZO |
| 10 | T10 | TERAZZO |
| 11 | | DIVIDE STRIPS - 1/4" ZINC - @ DESIGNS |
| 12 | | DIVIDE STRIPS - 1/4" ZINC TO DIVIDE POURS |
| 13 | 01 | WHERE WAVES EXTEND FROM EXISTING AREA OUT INTO NEW AREAS, MATCH COLOR EXISTING |
| 14 | | RUBBER FLOOR MATS |

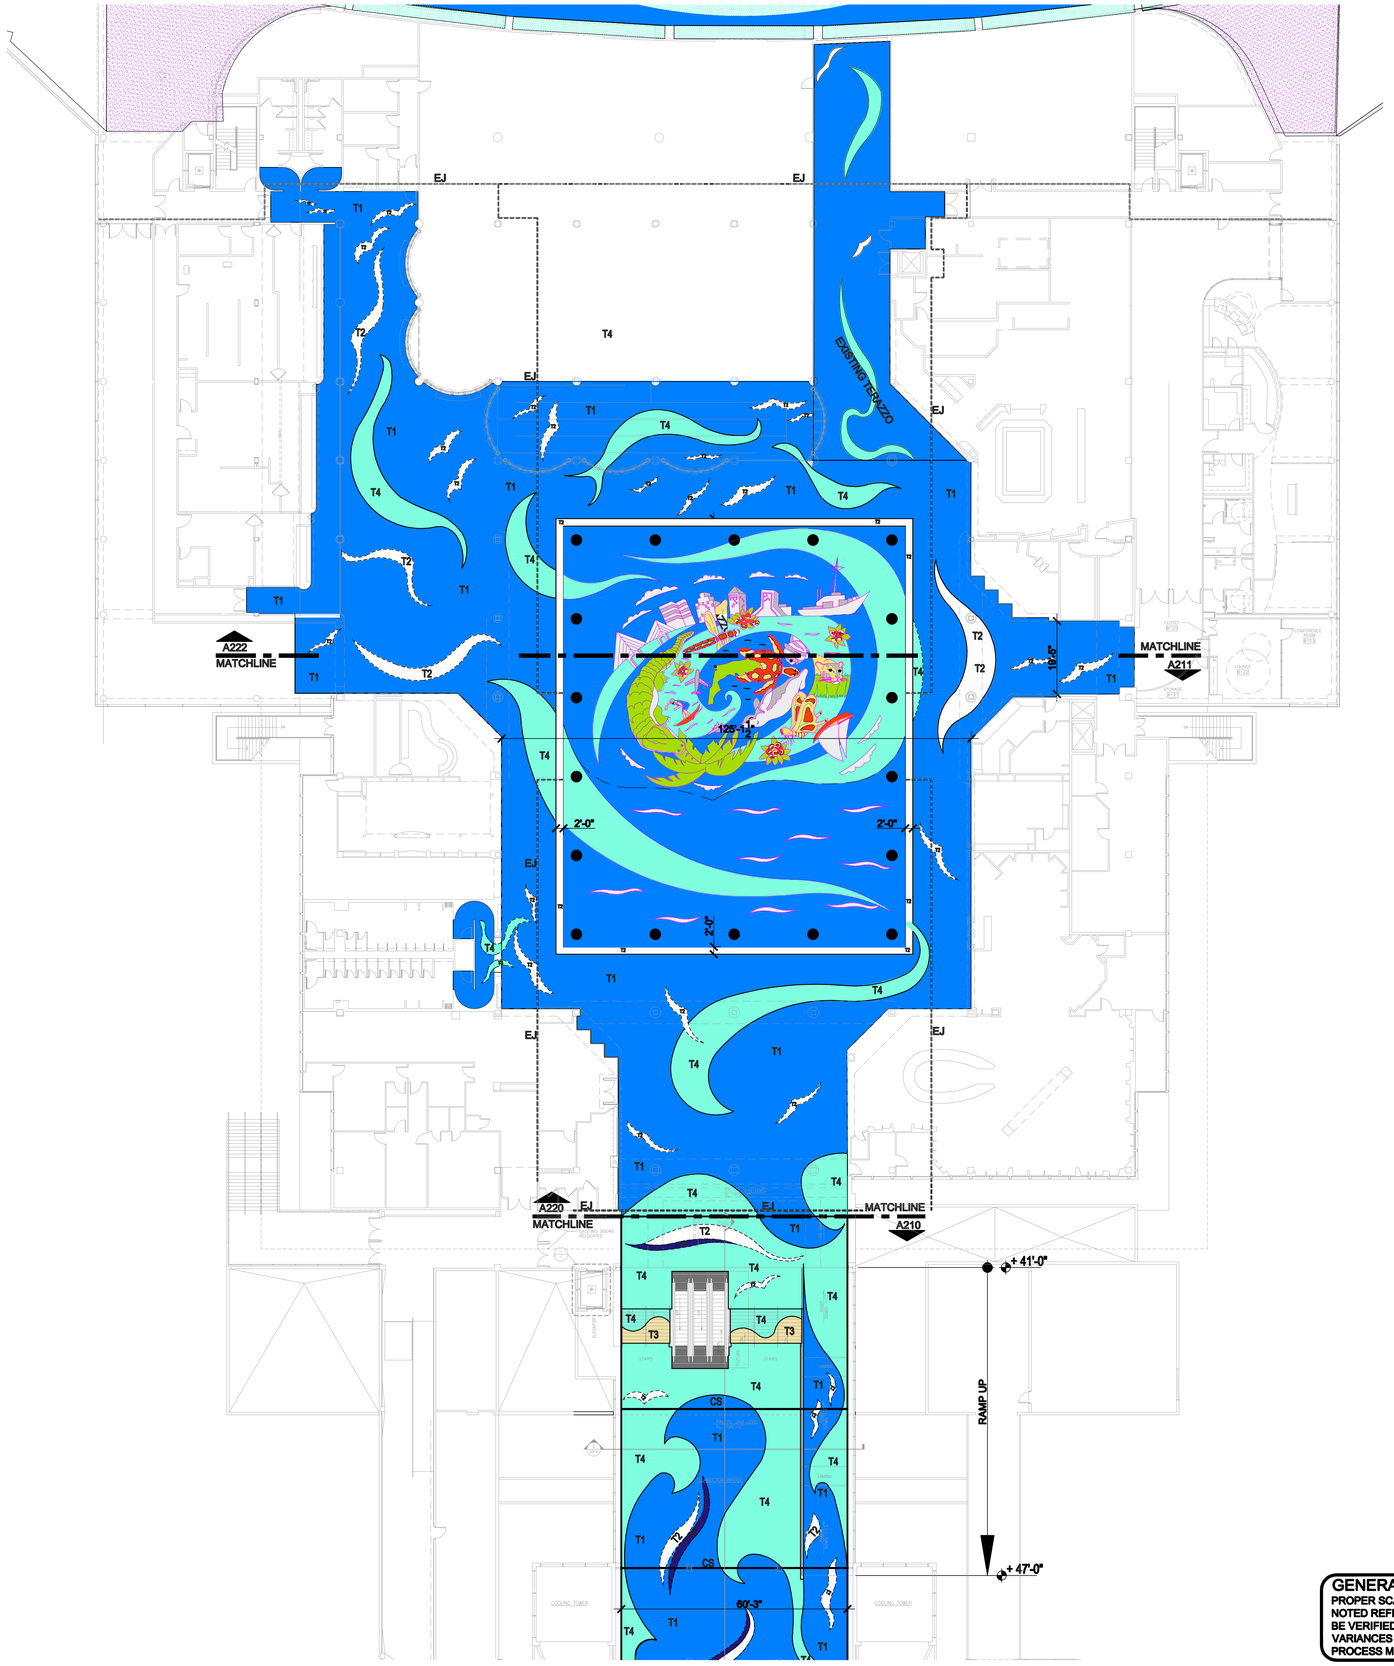


**GENERAL NOTE:**
PROPER SCALE OF THIS COPY AND ACCURACY OF NOTED REFERENCE DIMENSIONS ON DRAWING NEED TO BE VERIFIED IN FIELD BY CONTRACTOR. MINOR VARIANCES DUE TO REPRODUCTION AND PRINTING PROCESS MIGHT OCCUR.

1 / A220 — FLOOR PLAN- OVERALL
***UPPER LEVEL CONCOURSE***
SCALE: 1/16" = 1'-0"

SCALE IN METRES
SCALE IN FEET

RS&H TEAM
Jacksonville, Florida 32256
904-256-2500 FAX 904-256-2501
FLCert.Nos. AAC001699 EB000629 LC000219
Reynolds, Smith and Hills, Inc.
KBJ Architects, Inc.
RINK DESIGN PARTNERSHIP INC.
RENAISSANCE DESIGN BUILD GROUP

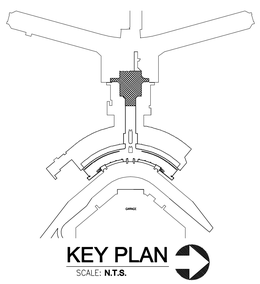JACKSONVILLE AVIATION AUTHORITY

# JACKSONVILLE INTERNATIONAL AIRPORT TERMINAL EXPANSION

## STAGE 3 1/2 CONNECTOR BRIDGE LEVELIZATION PROJECT

RS&H
Architectural, Engineering, Planning and Environmental Services
Reynolds, Smith and Hills, Inc.
10748 Deerwood Park Boulevard South
Jacksonville, Florida 32256
904-256-2500 FAX 904-256-2501
www.rsandh.com
FLCert.Nos. AAC001699 EB000629 LC000219

KTD Inc. Design
KELLY TAAFFE DESIGN
Lic# ID 0002280
FL# 13 0001146
Kelly@kellytaaffedesign.com
Tel.: 813.695.5049
Fax: 813.805.2371

**REVISIONS**

| NO. | DESCRIPTION | DATE |
|---|---|---|
| | | |

| | |
|---|---|
| DATE ISSUED: | SEPTEMBER 2009 |
| REVIEWED BY: | PHH |
| DRAWN BY: | DJ |
| DESIGNED BY: | AC |

AEP PROJECT NUMBER
201-9475-000

© 2009 REYNOLDS, SMITH AND HILLS INC.

SHEET TITLE

## SECOND FLOOR PLAN
CONCOURSE
UPPER LEVEL
FLOOR FINISHES

SHEET NUMBER

**A220**

LEVEL-2-REV-COLOR_3.DWG

SCHEMATIC DESIGN