REFERENCE SHEETS I.1.01/I.1.02/I.1.04/I.1.05/I.1.07/I.4.01/I.1.6.02/ A.1.11/A.1.16 FOR WALL COVER AND PAINT ONLY.

"THE PAINTED SURFACES IN THE REFLECTED CEILING PLANS ARE A PART OF THE CONTRACTOR'S SCOPE, SEE SHEET A1.11, A1.15 AND FINISH SCHEDULE FOR AREAS.

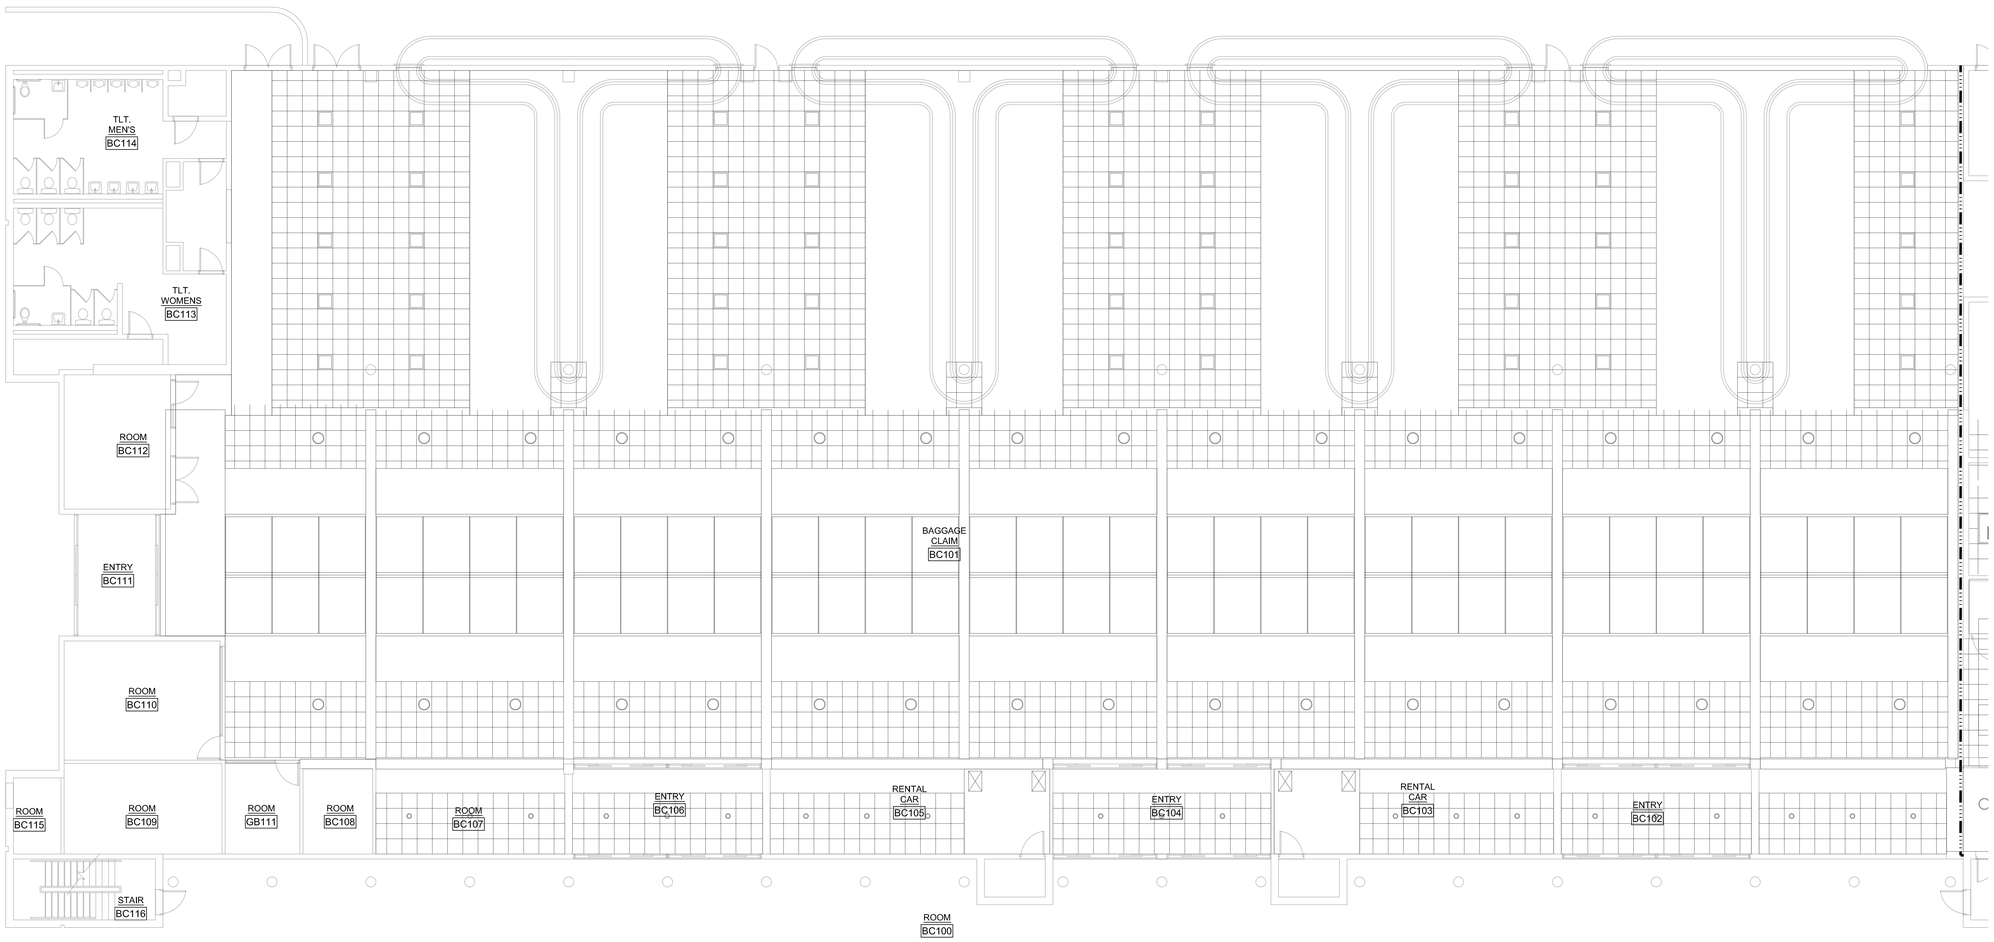

PLAN NORTH

1 / I.1.01 RCP **BAGGAGE CLAIM**

SCALE: 1/8" = 1'-0"

St. Petersburg Clearwater International Airport

THE LPA GROUP
ENGINEERS ARCHITECTS PLANNERS
700 HUGER STREET
COLUMBIA, SOUTH CAROLINA 29201
POST OFFICE BOX 5805
COLUMBIA, SOUTH CAROLINA 29250-5805
Phone: 803/254-2211 Fax: 803/779-0482
DENNIS J. WIEHL, FLORIDA ARCHITECT LICENSE # 11995
LPA GROUP INCORPORATED FLORIDA LICENSE# AA00003054

KTD, Inc.
KELLY TAAFFE DESIGN
Lic# ID 0002288
EIN 13-3971446
Kelly@kellytaaffedesign.com
Tel.: 813.695.5049
Fax: 813.805.2371

KEY PLAN

REVISIONS

No.	Description	Date	By

Designed by:	Drawn by:	Checked by:

Project Name:

TERMIAL IMPROVEMENT PROJECT
WALL COVER & PAINT

Drawing Name:

RCP
BAGGAGE CLAIM

LPA Project Number:	FAA AIP Project Number:
AR178005.8	
Date:	Division :
04 / 01/ 2009	

Drawing Number: A.1.15.dwg

A.1.15