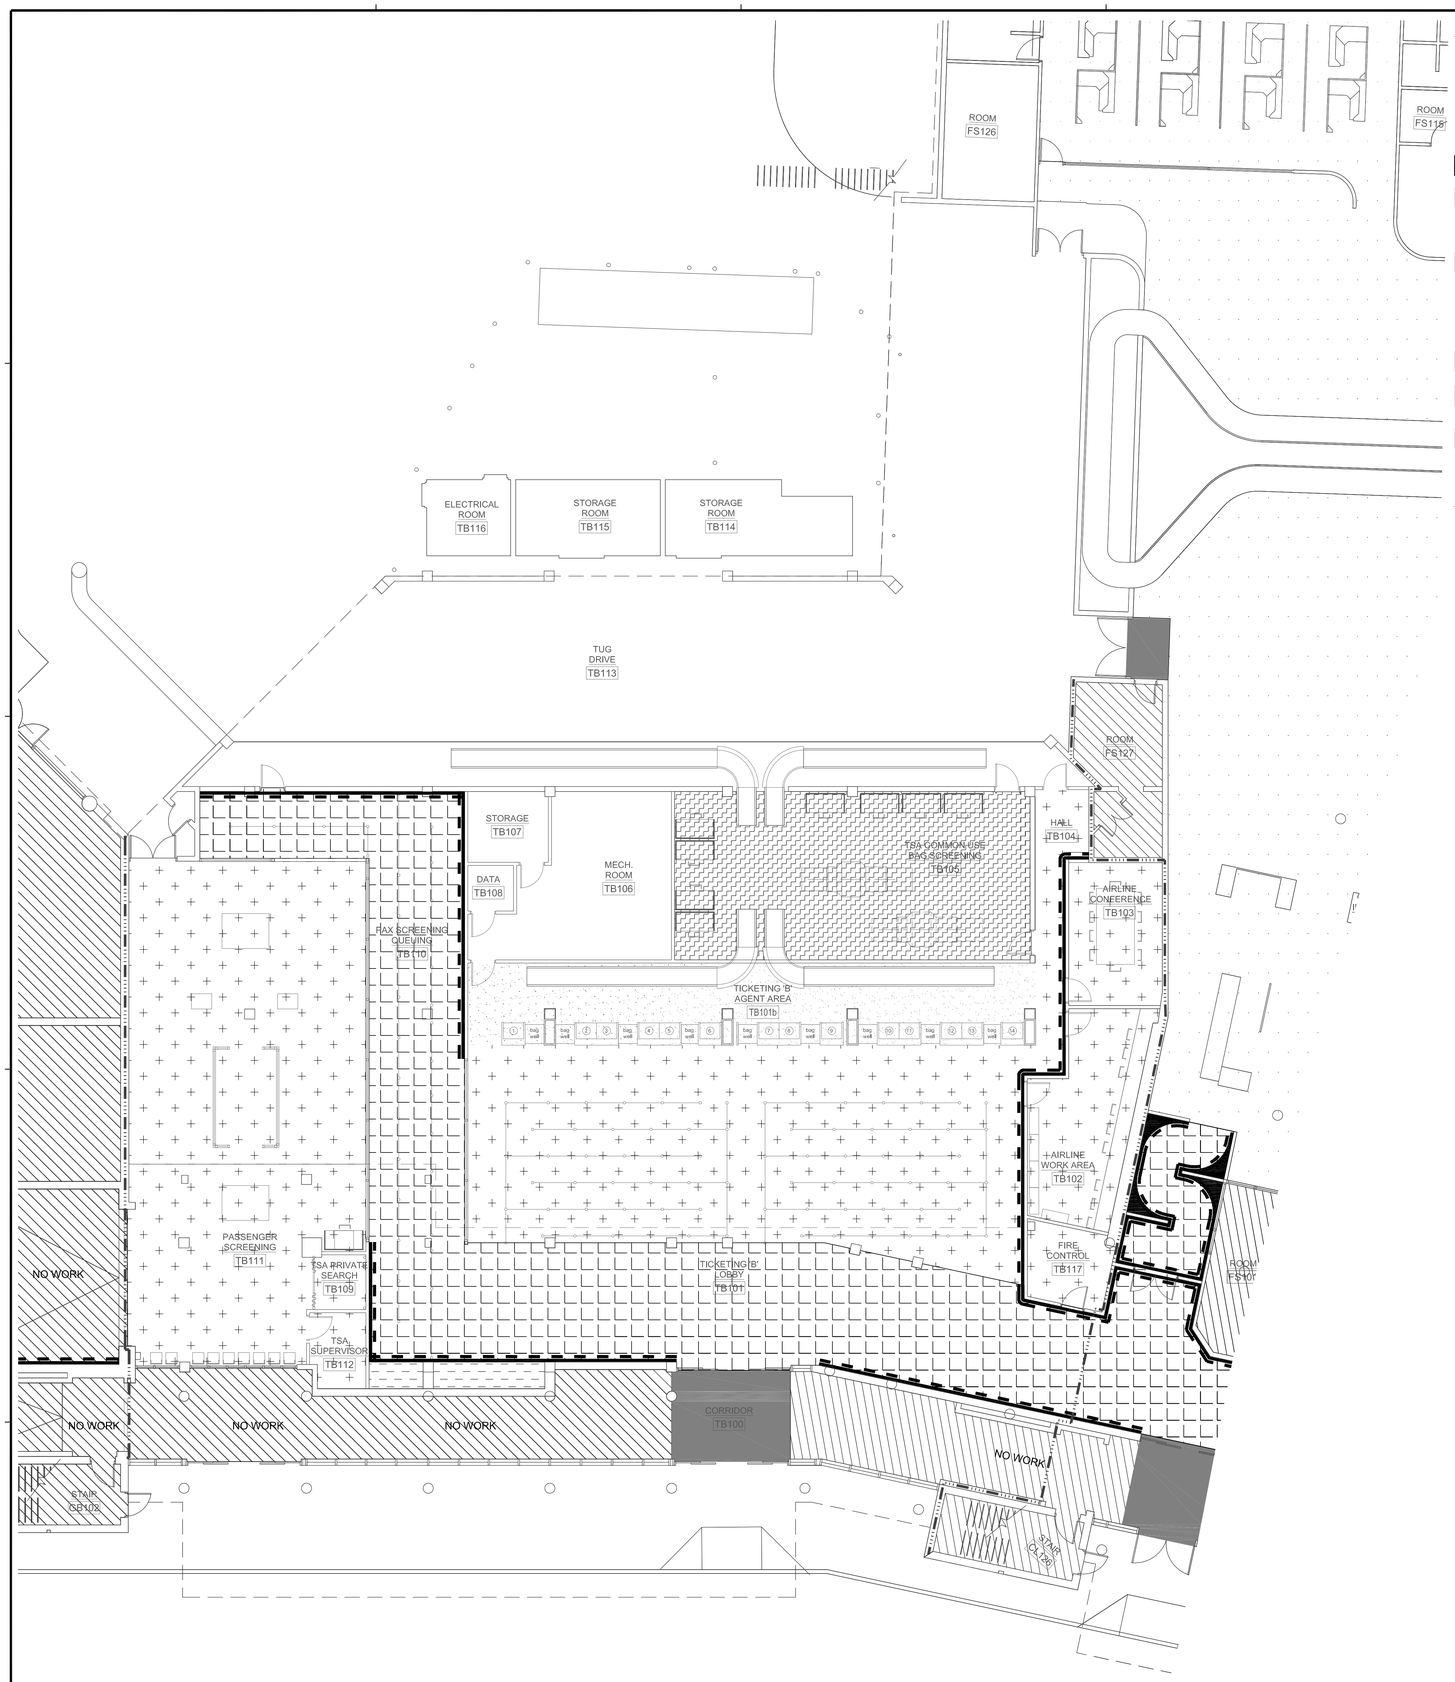

PLAN NORTH

1 / I.1.04 FLOOR PLAN
TICKETING B
SCALE: 1/8" = 1'-0"

LEGEND -FLOORING FINISHES

NEW TILE: DEMOLITION OF EXISTING FLOORING IN NEW TILE AND CARPET AREAS, AND THE PREPARATION OF THE SUBSTRATES TO RECEIVE NEW MATERIALS, IS THE RESPONSIBILITY OF THE GENERAL CONTRACTOR. THE NEW TILE AND CARPET SHALL BE SUPPLIED AND INSTALLED BY OTHERS (SEPARATE CONTRACTS). SEE SPECIFICATIONS FOR DETAILS ON SUBSTRATE REQUIREMENTS. IT IS ALSO THE RESPONSIBILITY OF THE GENERAL CONTRACTOR TO COORDINATE WITH THE DESIGN TEAM (ARCHITECT, LPA AND INTERIOR DESIGN FIRM, KTD, INC.) AND ST. PETE-CLEARWATER AIRPORT STAFF (P.I.E.STAFF) ON NEW MATERIALS SUPPLIED AND INSTALLED BY OTHERS. THE GENERAL CONTRACTOR MUST COORDINATE TO "DOVE-TAIL" THE NEW MATERIALS PROVIDED "BY OTHERS" INTO THE PHASING AND SCHEDULING OF THIS CONTRACT TERMINAL IMPROVEMENT PROJECT PHASE 1.

EXISTING TILE : TO REMAIN, NOT INCLUDED IN THIS CONTRACT **(N.I.C.).**

NO WORK THIS AREA

WALK-OFF AREAS: REFER TO NOTE AT NEW TILE ABOVE FOR GENERAL CONTRACTOR'S ESPONSIBILITIES.

TERRAZZO FLOORING (INCLUDING 6" PRE-CAST TERRAZZO BASE): SEE SPECIFICATIONS (BOOK) FOR DETAILS . SEE RELATED DETAILS @ SHEET I.4.01. IT IS THE GENERAL CONTRACTOR'S RESPONSIBILITY TO PROVIDE THE TERRAZZO IN IT'S ENTIRETY, INCLUDING: DEMOLITION AND PATCHING OF EXISTING FLOORING , REQUIRED SUBSTRATE PREPARATION, MATERIALS SUPPLY AND INSTALLATION. THE GENERAL CONTRACTOR AND ***THEIR*** TERRAZZO CONTRACTOR MUST COORDINATE WITH PROJECT INTERIOR DESIGNER (KTD, INC.) ON THE FINAL LAYOUT OF BAMBOO DESIGNS REFLECTED ON I.4.01. LINEAR FOOTAGE OF PRE-CAST BAMBOO FLOOR INSERTS NOT TO EXCEED 140 LINEAR FEET FOR THE ENTIRE PROJECT.

CARPET 1 : WOVEN BROADLOOM; REFER TO NOTE AT NEW TILE ABOVE FOR GENERAL CONTRACTOR'S RESPONSIBILITIES.

CARPET 2: TUFTED BROADLOOM; (BEHIND NOTED COUNTERS), REFER TO NOTE AT NEW TILE ABOVE FOR GENERAL CONTRACTOR'S RESPONSIBILITIES.

VINYL COMPOSITE TILE (VCT): GENERAL CONTRACTOR TO PROVIDE VCT IN IT'S ENTIRETY. AREAS RECEIVING VCT SHALL RECEIVE VINYL COVE BASE.

LEGEND - WALL FINISHES

WALLCOVERING: GENERAL CONTRACTOR TO PREPARE WALLS THROUGH PRIMING AND SUPPLY A LEVEL 2 WALL BOARD FINISH (SEE SECIFICATION BOOK FOR DETAILS (SEE 09250, "GYPSUM WALL BOARD")

St. Petersburg Clearwater International Airport

THE LPA GROUP LPA
ENGINEERS ARCHITECTS PLANNERS
700 HUGER STREET
COLUMBIA, SOUTH CAROLINA 29201
POST OFFICE BOX 5805
COLUMBIA, SOUTH CAROLINA 29250-5805
Phone: 803/254-2211 Fax: 803/779-0482
DENNIS J. WIEHL FLORIDA ARCHITECT LICENSE # 11995
LPA GROUP INCORPORATED FLORIDA LICENSE# AA0003054

KTD, Inc. KELLY TAAFFE DESIGN
Lic# ID 0002289
FL# 13 0001146
Kelly@kellytaaffedesign.com
Tel.: 813.695.5049
Fax: 813.805.2371

TERMINAL IMPROVEMENT PROJECT PHASE 1

KEY PLAN

REVISIONS

No.	Description	Date	By

Designed by: | Drawn by: | Checked by:

Project Name:

TERMINAL IMPROVEMENT PROJECT PHASE 1

Drawing Name:

FLOOR PLAN GROUND LEVEL TICKETING B

LPA Project Number: AR178005.8
FAA AIP Project Number:
Date: AUGUST 31, 2007
Division :

Drawing Number:

I1.04

Plotted by: Dv6230ss on 10/5/2007 12:19:25 AM