LEGEND -FLOORING FINISHES

TILE

DEMO: 1.TILE CONTRACTOR IS RESPONSIBLE FOR THE DEMO OF ANY EXISTING TILE OR OLD CARPET WHERE NEW TILE IS INDICATED. 2.DEMO OF THE CARPET WHERE NEW CARPET IS INDICATED WILL BE REMOVED BY THE NEW CARPET CONTRACTOR (NOT IN THIS CONTRACT).
3. "FEATHER UP" SUB FLOOR ANYWHERE CARPET MEETS NEW TILE USING VINYL LEVELING MATERIAL INDICATED IN SPECIFICATION BOOKLET (NO REDUCER STRIPS BETWEEN THE 2 MATERIALS!!).

- **TILE 1:** VS77 14X28 ONE COLOR SEE SPEC.
- **TILE 2:** VS88 14X14 ONE COLOR SEE SPEC.
- **TILE 3 - BASE:** VS77 7X14 TILE BASE, ONE COLOR SEE 02/I.1.01 & SPEC.
- **TILE 4 :** AV111/AV112 18X18 ONE COLOR SEE SPEC.
- **TILE 5 - BASE :** 18X18 ONE COLOR (SAME AS TILE#4) CUT INTO 9X18 BASE WHERE TILE #4 IS SPEC.

NOTE: IN AREAS RECEIVING TILES #1 & #2 USE 7X14 TILE BASE(TILE 3), SEE SPEC.;
IN AREAS RECEIVING TILE #4 , USE TILE 5 FOR BASE, SEE SPEC.

- **EXISTING TILE** : TO REMAIN, NOT INCLUDED IN THIS CONTRACT **(N.I.C.).**
- **NO WORK**
- TYP. **TERRAZZO INSERTS INCLUDED IN THIS CONTRACT**
- **TERRAZZO FLOORING** BY OTHERS

CARPETS:

ALL NEW CARPETS BY OTHERS (SOME REMOVAL OF OLD, IN NEW TILE AREAS BY THE CONTRACTOR)

- **CARPET 1 :** WOVEN BROADLOOM; 6'-0" X 6'-0" REPEAT 12'-0" MATERIAL **(BY OTHERS)**
- **CARPET 2 :** WOVEN BROADLOOM; NO REPEAT 12'-0" MATERIAL. ACCENT CARPET INLAYS TO BE PRE DRAWN IN THE FIELD AND APPROVED BY PIE INTERIOR DESIGNER. **(BY OTHERS)**
- **CARPET 3:** TUFTED BROADLOOM; (BEHIND NOTED COUNTERS), **(BY OTHERS)**
- **CARPET 4 WALK-OFF AREAS:** LEE'S "STEP-UP ", 6'-0" WIDE ROLL MATERIAL, 5/32", 38OZ., # DD769, COLOR 508 BLACK **(BY OTHERS)**
- **CARPET 5 WALK-OFF AREAS:** USING EXISTING PAWLING PRO-TEK ALUMINUM TREADS, REPLACE EXISTING BLUE CARPET INSERTS W/ PRO-TEK COLOR: BLACK; HEAVY DUTY CARPET STRIPS, REPAIR OR REPLACE ALUMINUM FRAMES AND/OR DAMAGED TREADS AS NEEDED (REPLACE ANY BENT OR DAMAGED TREAD OR FRAME)" **(BY OTHERS)**
- **VINYL COMPOSITE TILE (VCT):** GENERAL CONTRACTOR TO PROVIDE VCT IN IT'S ENTIRETY. AREAS RECEIVING VCT SHALL RECEIVE VINYL COVE BASE. **(BY OTHERS)**

EXISTING PRESSURE MATS @ GLASS DOOR ENTRIES TO REMAIN (TILE AROUND THEM).
LOCATIONS OF THESE WILL BE REVIEWED DURING THE MANDATORY PRE-BID CONFERENCE.

W4:
WEEK 4 DAY 1& 2 DEMO EXISTING. DAY 3 - 5 USING TILE CONTRACTORS PARTITIONS, CARPET CONTRACTOR REMOVES EXISTING CARPET REPAIRS ALL SLAB, FEATHERS UP TO NEW TILE AND INSTALLES NEW CARPET

W5:
WEEK 5 DAY 1& 2 DEMO EXISTING. DAY 3 - 5 USING TILE CONTRACTORS PARTITIONS, CARPET CONTRACTOR REMOVES EXISTING CARPET REPAIRS ALL SLAB, FEATHERS UP TO NEW TILE AND INSTALLES NEW CARPET

GENERAL NOTE:
AFTER EACH WORK PERIOD, REMOVE PARTITION UNLESS OTHERWISE NOTED.

GENERAL NOTE:
PAINT AND WALLCOV. INSTALLATION MARCH / APRIL NO INTERRUPTION TO OPERATIONS

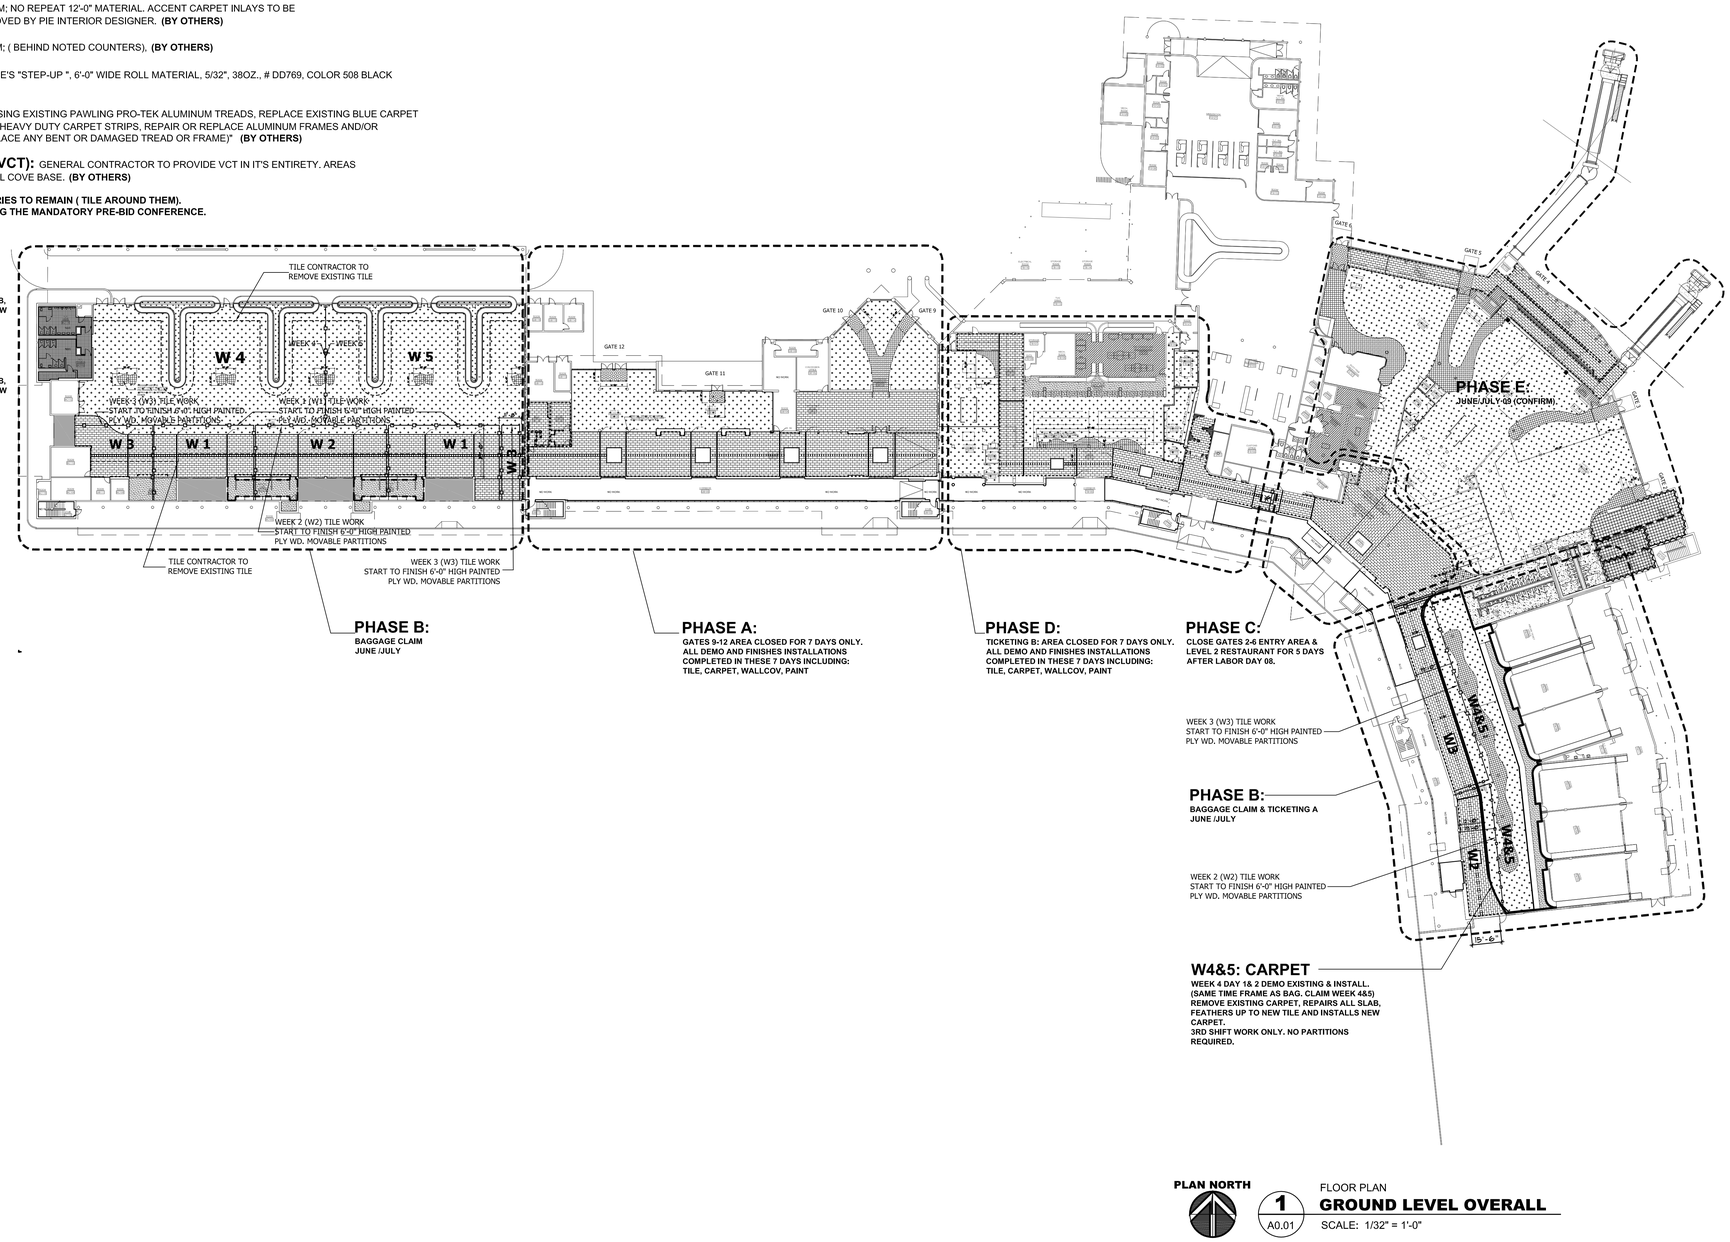

PHASE B:
BAGGAGE CLAIM
JUNE /JULY

PHASE A:
GATES 9-12 AREA CLOSED FOR 7 DAYS ONLY. ALL DEMO AND FINISHES INSTALLATIONS COMPLETED IN THESE 7 DAYS INCLUDING: TILE, CARPET, WALLCOV, PAINT

PHASE D:
TICKETING B: AREA CLOSED FOR 7 DAYS ONLY. ALL DEMO AND FINISHES INSTALLATIONS COMPLETED IN THESE 7 DAYS INCLUDING: TILE, CARPET, WALLCOV, PAINT

PHASE C:
CLOSE GATES 2-6 ENTRY AREA & LEVEL 2 RESTAURANT FOR 5 DAYS AFTER LABOR DAY 08.

WEEK 3 (W3) TILE WORK
START TO FINISH 6'-0" HIGH PAINTED
PLY WD. MOVABLE PARTITIONS

PHASE B:
BAGGAGE CLAIM & TICKETING A
JUNE /JULY

WEEK 2 (W2) TILE WORK
START TO FINISH 6'-0" HIGH PAINTED
PLY WD. MOVABLE PARTITIONS

W4&5: CARPET
WEEK 4 DAY 1& 2 DEMO EXISTING & INSTALL. (SAME TIME FRAME AS BAG. CLAIM WEEK 4&5) REMOVE EXISTING CARPET, REPAIRS ALL SLAB, FEATHERS UP TO NEW TILE AND INSTALLS NEW CARPET.
3RD SHIFT WORK ONLY. NO PARTITIONS REQUIRED.

PLAN NORTH

1 / A0.01 FLOOR PLAN
GROUND LEVEL OVERALL
SCALE: 1/32" = 1'-0"

Plotted by: Dv6230us on 9/18/2008 8:37:05 PM

St. Petersburg Clearwater International Airport

THE LPA GROUP
ENGINEERS ARCHITECTS PLANNERS
700 HUGER STREET
COLUMBIA, SOUTH CAROLINA 29201
POST OFFICE BOX 5805
COLUMBIA, SOUTH CAROLINA 29250-5805
Phone: 803/254-2211 Fax: 803/779-0482
DENNIS J. WIEHL FLORIDA ARCHITECT LICENSE # 11995
LPA GROUP INCORPORATED FLORIDA LICENSE# AA0003054

KTD, Inc. Design
KELLY TAAFFE DESIGN
Lic# ID 0002288
FL # 0001146
Kelly@kellytaaffedesign.com
Tel.: 813.695.5049
Fax: 813.805.2371

TERMINAL IMPROVEMENT PROJECT - TILE

KEY PLAN

REVISIONS

No.	Description	Date	By

Designed by: | Drawn by: | Checked by:

Project Name:
TERMIAL IMPROVEMENT PROJECT- TILE

Drawing Name:
FLOOR PLAN PHASING PLAN

LPA Project Number: **AR178005.8**
FAA AIP Project Number:
Date: **AUGUST 31, 2007**
Division :

Drawing Number:
I0.01.P