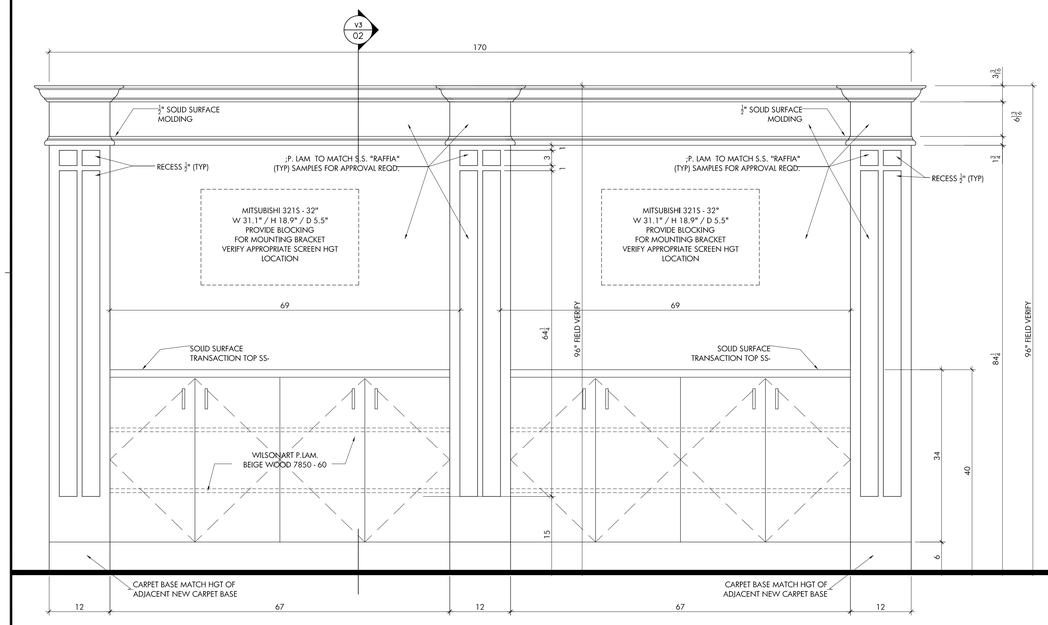

GATES 2-6

01 FRONT ELEVATION

V3

SCALE: 1" = 1'-0"

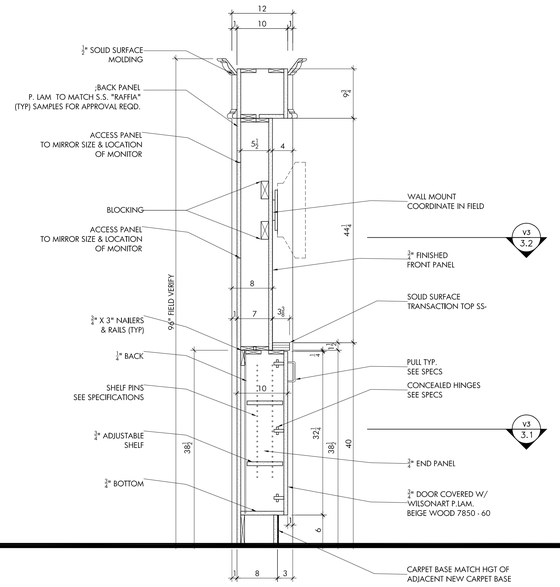

GATES 2-6

02 VERTICAL SECTION

V3

SCALE: 1" = 1'-0"

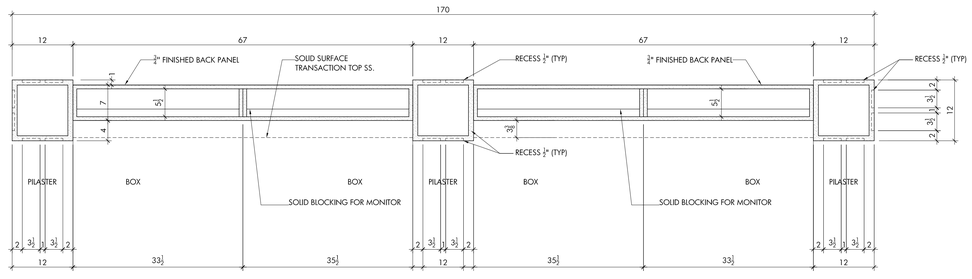

GATES 2-6

3.2 HORIZONTAL SECTION

V3

SCALE: 1" = 1'-0"

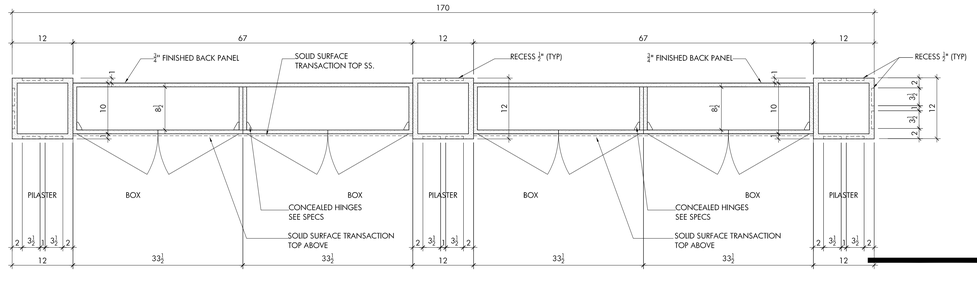

GATES 2-6

3.1 HORIZONTAL SECTION

V3

SCALE: 1" = 1'-0"

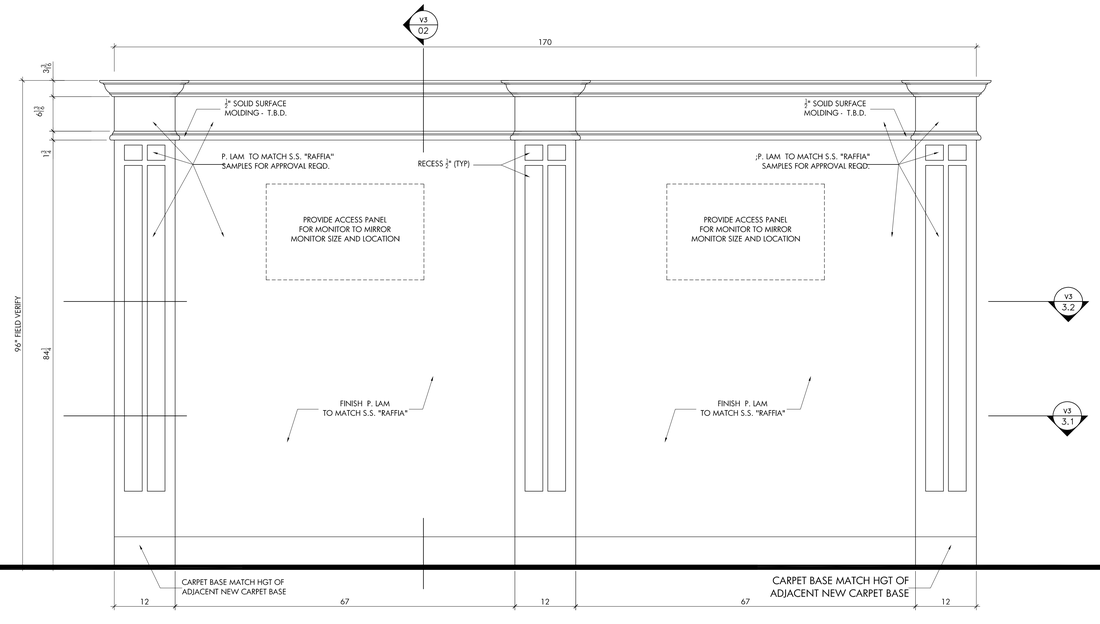

GATES 2-6

04 BACK ELEVATION

V3

SCALE: 1" = 1'-0"

Plotted by: Dv6230ss on 4/16/2009 9:14:31 PM

St. Petersburg Clearwater International Airport

THE LPA GROUP
ENGINEERS ARCHITECTS PLANNERS
700 HUGER STREET
COLUMBIA, SOUTH CAROLINA 29201
POST OFFICE BOX 5805
COLUMBIA, SOUTH CAROLINA 29250-5805
Phone: 803/254-2211 Fax: 803/779-0482
DENNIS J. WIEHL, FLORIDA ARCHITECT LICENSE # 11995
LPA GROUP INCORPORATED FLORIDA LICENSE# AA0003054

KTD Inc. Design
KELLY TAAFFE DESIGN
Lic# ID 0002288
EIN 13-4004146
Kelly@kellytaaffedesign.com
Tel.: 813.695.5049
Fax: 813.805.2371

ECONOMIC STIMULUS PACKAGE PROJECT - MILLWORK

KEY PLAN

REVISIONS

No.	Description	Date	By

Designed by: | Drawn by: | Checked by:

Project Name:

MILLWORK

Drawing Name:

MILL WORK GATES 9-12

LPA Project Number: AR178005.8 | FAA AIP Project Number:

Date: APRIL 9TH 2009 | Division :

Drawing Number:

VERSION 3